wintecsystems

101.6mm COMMERCIAL SYSTEM

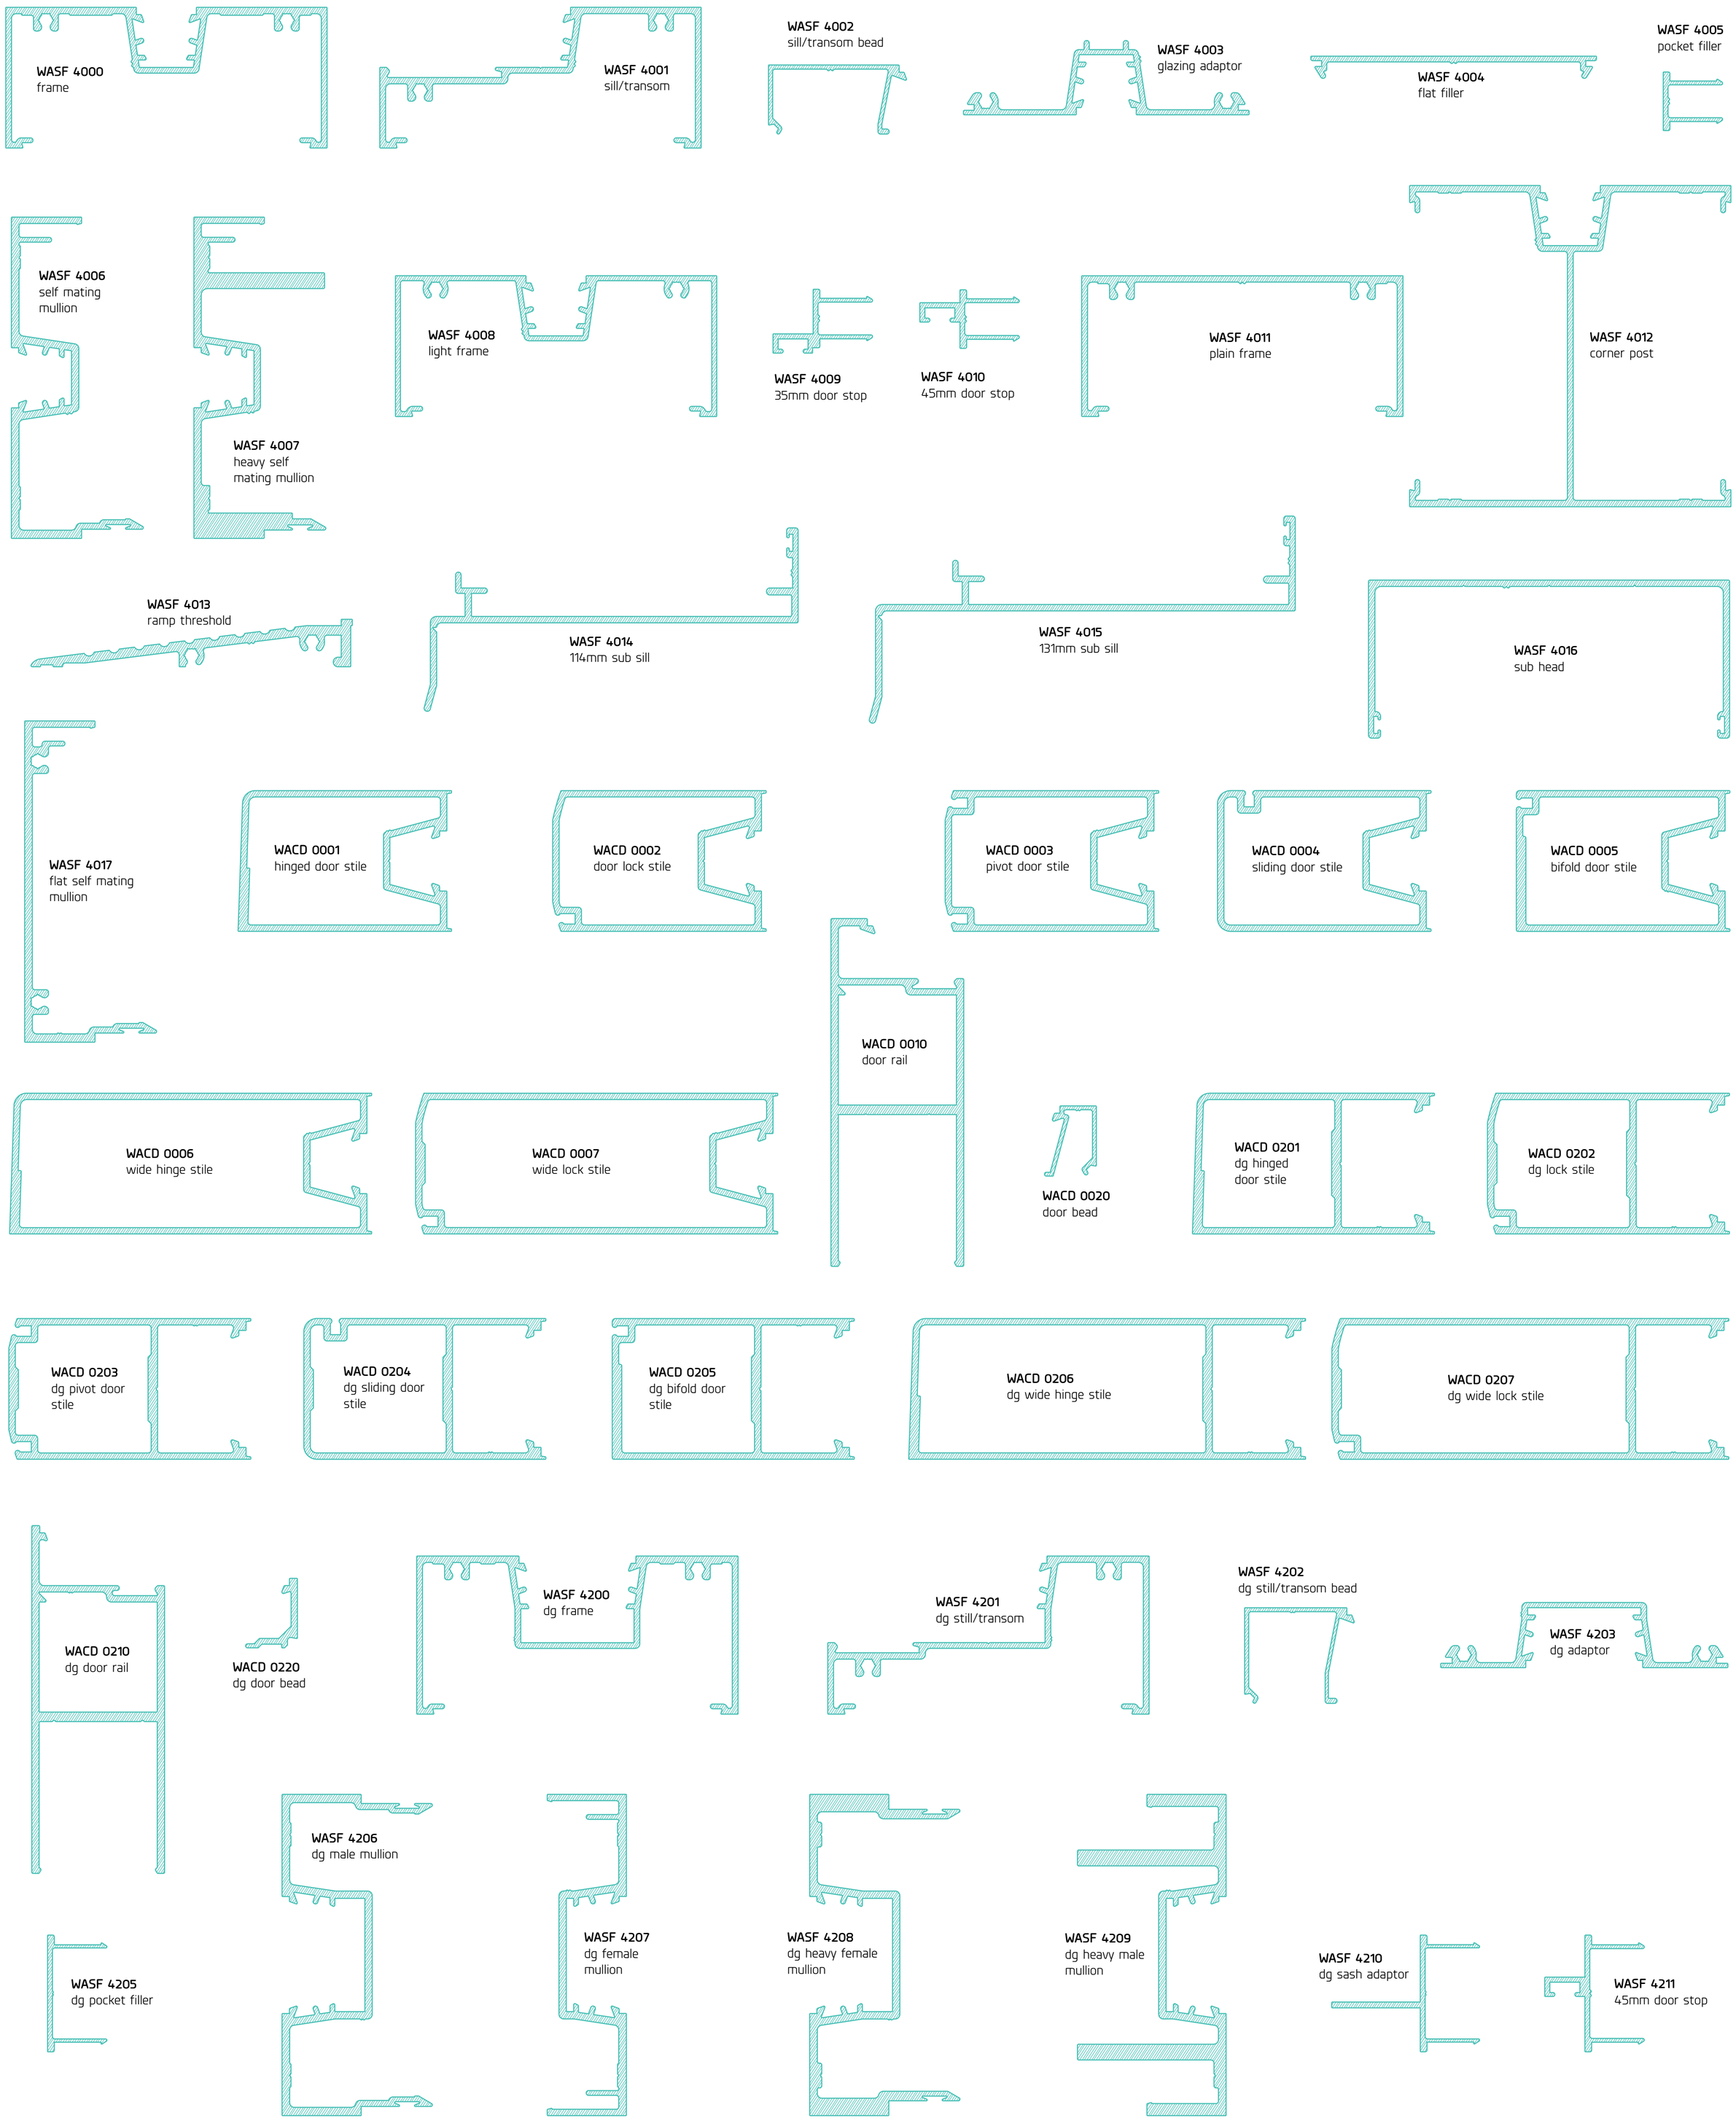

SCALE 1:1

www.wintecsystems.com.au | (07) 5535 4477 | 1/34 Township Drive, Burleigh Heads, QLD, 4220

ULLRICH ALUMINIUM | NATA WORLD RECOGNISED ACCREDITATION